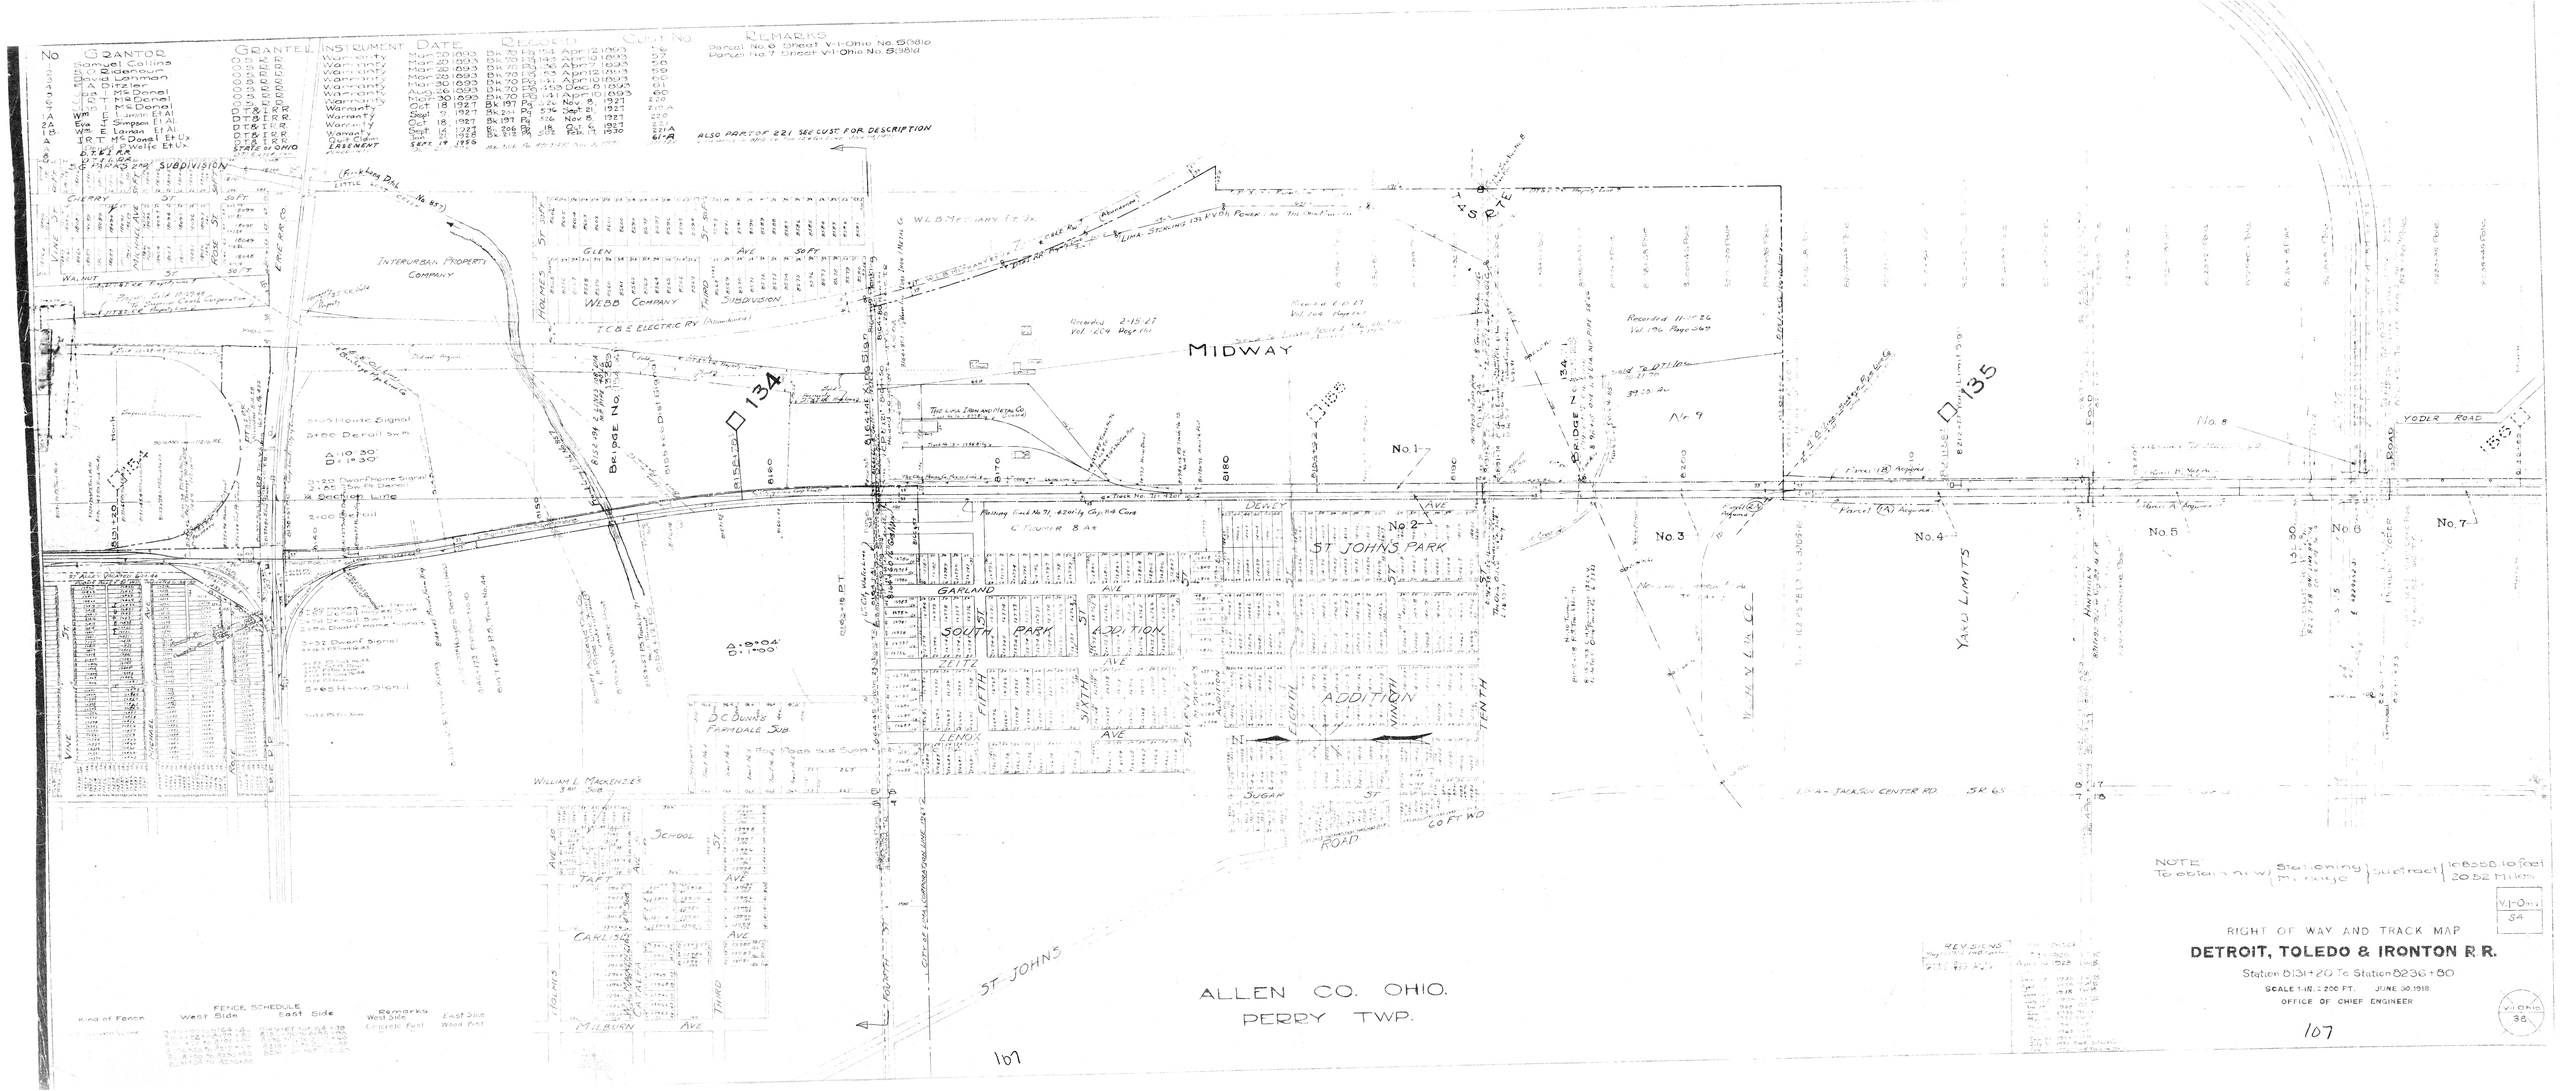

No. Grantor Grantee Instrument Date Record Cust No. Remarks
Parcel No. 6 Sheet V-1-Ohio No. 5(38)a
Parcel No. 7 Sheet V-1-Ohio No. 5(38)a
ALSO PART OF 221 SEE CUST. FOR DESCRIPTION
MIDWAY
INTERURBAN PROPERTY COMPANY
WEBB COMPANY SUBDIVISION
T.C.&E. ELECTRIC RY (Abandoned)
BRIDGE No. 134
BRIDGE No. 135
ST JOHNS PARK
SOUTH PARK ADDITION
ADDITION
GARLAND AVE
ZEITZ AVE
LENOX AVE
DEWEY AVE
SUGAR ST
ROAD
60 FT WD
YARD LIMITS
YODER ROAD
D.C. DUNN'S FARMDALE SUB
WILLIAM L. MACKENZIE'S SUB
SCHOOL
TAFT AVE
CARLISLE AVE
MILBURN AVE
ST JOHNS
ALLEN CO. OHIO.
PERRY TWP.
FENCE SCHEDULE
Kind of Fence
West Side
East Side
Remarks
West Side
East Side
Concrete Post
Wood Post
NOTE
To obtain new Stationing / Mileage subtract 108358.10 feet / 20.52 Miles
V-1-Ohio
54
RIGHT OF WAY AND TRACK MAP
DETROIT, TOLEDO & IRONTON R.R.
Station 8131+20 To Station 8236+80
SCALE 1-IN. = 200 FT. JUNE 30, 1918.
OFFICE OF CHIEF ENGINEER
V-1-Ohio
38
107