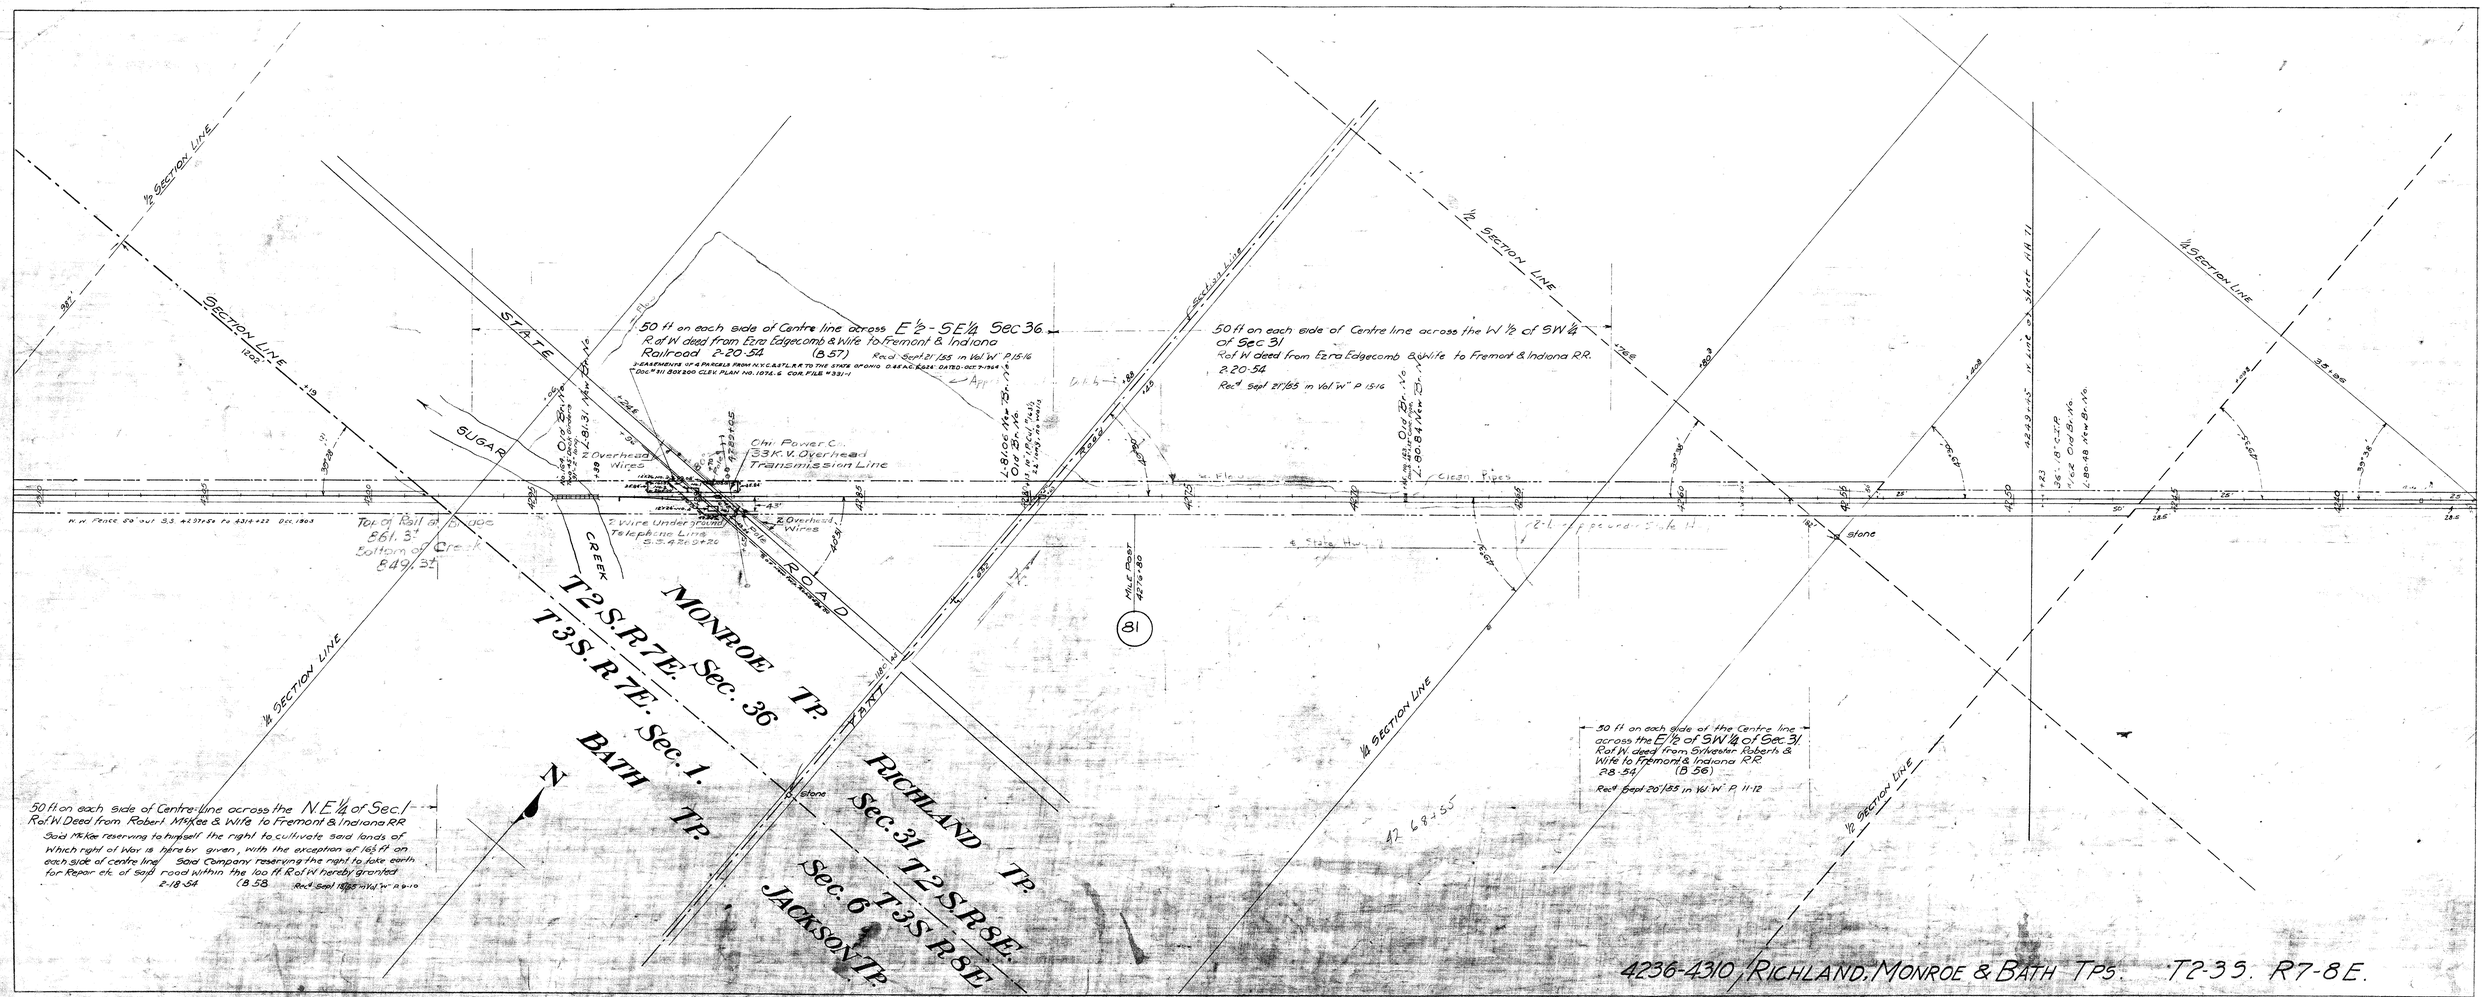
½ SECTION LINE
SECTION LINE
STATE
SUGAR
CREEK
ROAD
50 ft on each side of Centre line across E½ - SE¼ Sec 36
Rof W deed from Ezra Edgecomb & Wife to Fremont & Indiana
Railroad 2-20-54
(8.57)
Rec'd Sept 21/85 in Vol W P 15-16
3 EASEMENTS OF 4 PARCELS FROM N.Y.C.&ST.L.R.R TO THE STATE OF OHIO. D.&E.A.C. R.244 DATED OCT 7-1924 & "DOC.# 111 BOX 200 CLEV. PLAN NO. 1074-G COR. FILE # 331-1
Ohi. Power Co.
33 K.V. Overhead
Transmission Line
2 Overhead Wires
2 Overhead Wires
1 Wire Underground Telephone Line
50 ft on each side of Centre line across the W ½ of SW ¼ of Sec 31
Rof W deed from Ezra Edgecomb & Wife to Fremont & Indiana RR.
2-20-54
Rec'd Sept 21/85 in Vol W P 15-16
W. Flow
(Clear) Pipes
State Hwy
stone
50 ft on each side of the Centre line across the E½ of SW ¼ of Sec 31
Rof W deed from Sylvester Roberts & Wife to Fremont & Indiana RR.
(9.56)
28-54
Rec'd Sept 20/85 in Vol W P 11-12
50 ft on each side of Centre-line across the N.E¼ of Sec. 1
Rof W Deed from Robert McKee & Wife to Fremont & Indiana RR
Said McKee reserving to himself the right to cultivate said lands of Which right of Way is hereby given, with the exception of 16½ ft on each side of centre line. Said Company reserving the right to take earth for Repair etc. of said road within the 100 ft Rof W hereby granted
2-18-54 (8.38) Rec'd Sept 18/85 in Vol W P 9-10
W. W. Peace 50 out 3.3 #437982 to #438422 Dec 1903
Top of Rail at Bridge
661.3
Bottom of Creek
649.3
MONROE TP.
T2S.R7E. Sec. 36
T3S.R7E. Sec. 1.
BATH TP.
RICHLAND TP.
Sec. 31 T2S.R8E.
Sec. 6 T3S.R8E.
JACKSON TP.
N
81
4236-4310, RICHLAND, MONROE & BATH TPS. T2-3S. R7-8E.
6 Allen Co. Ohio AA-72