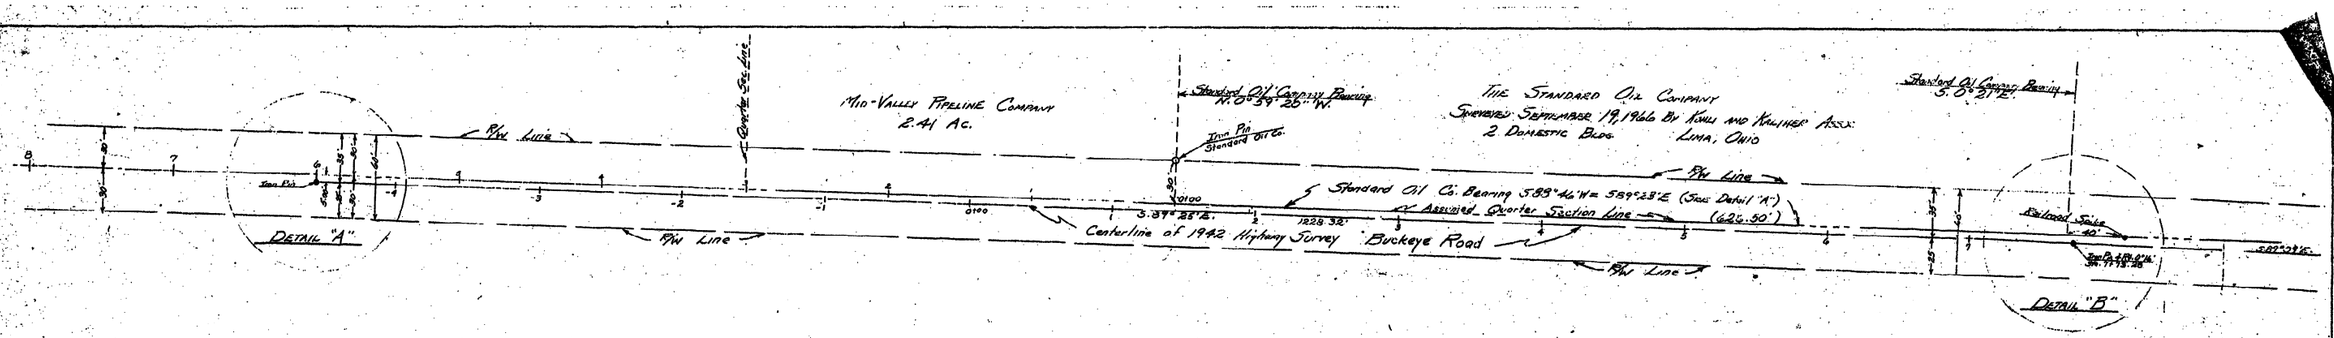

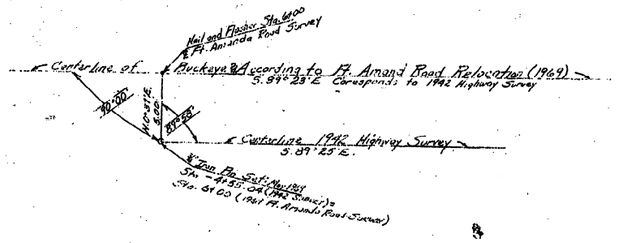

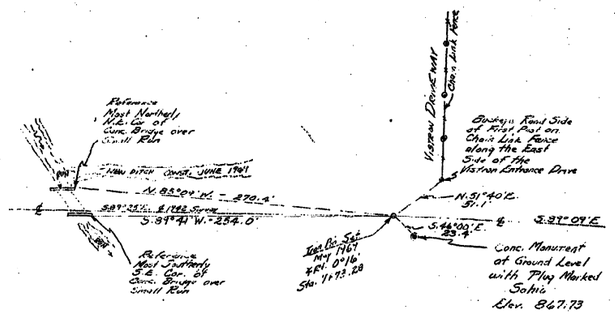

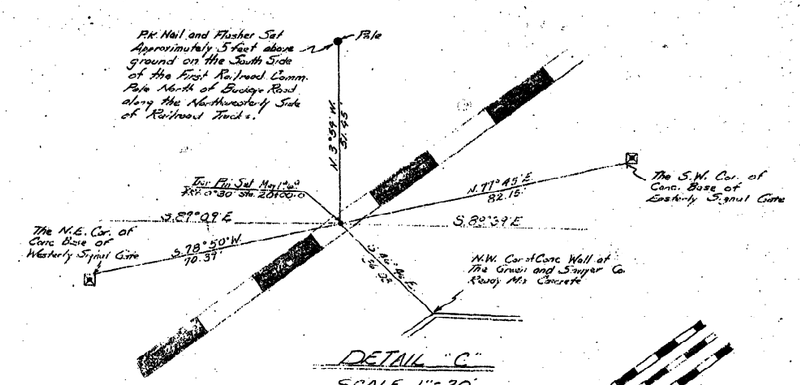

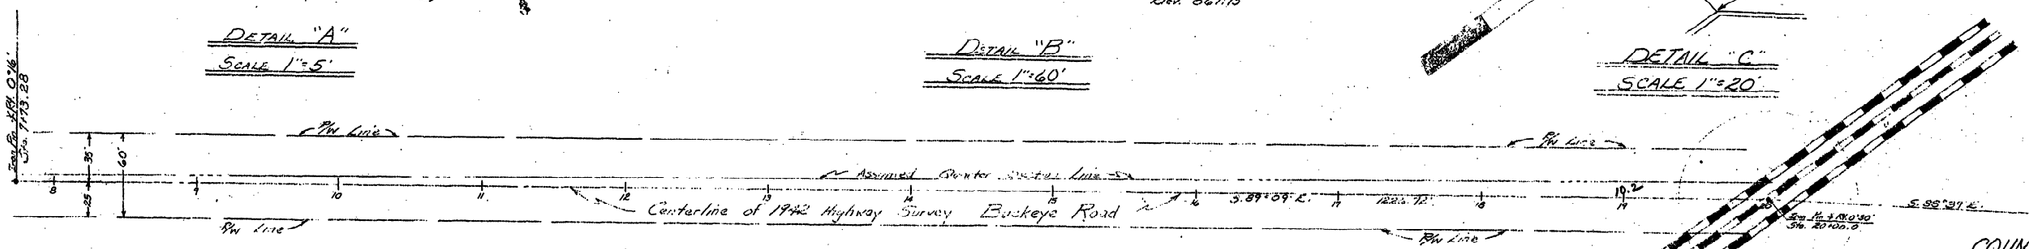

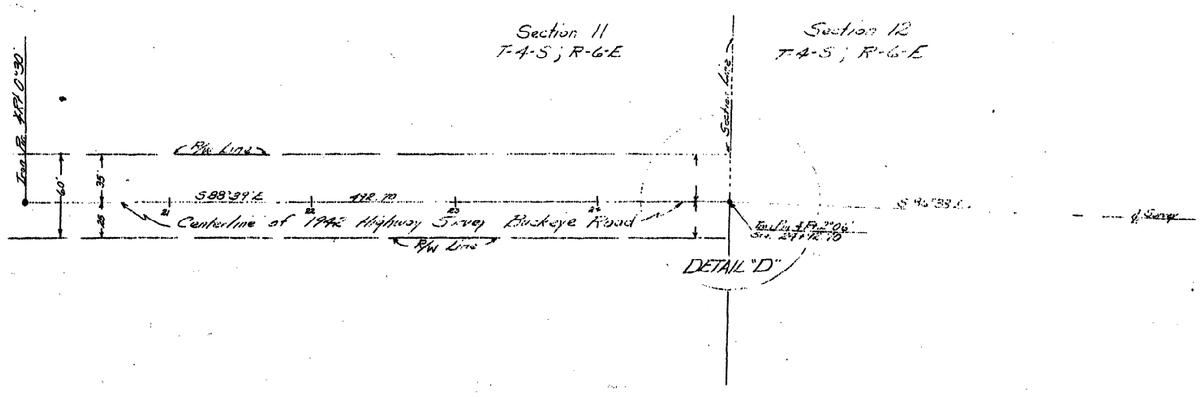

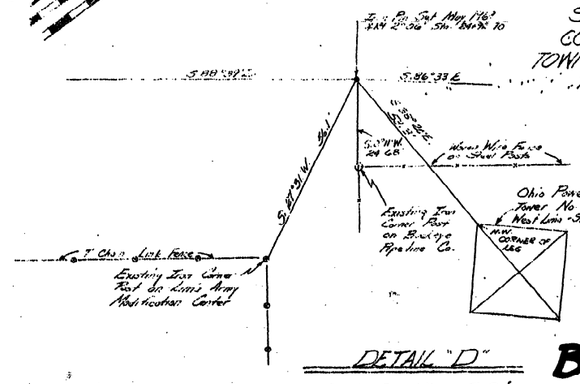

.00465

COUNTY ROAD NO. 123
BUCKEYE ROAD
RIGHT OF WAY
FROM
FT. AMANDA ROAD RELOCATION
EAST TO SECTION LINE
STATE OF OHIO
COUNTY OF ALLEN
TOWNSHIP OF SHAWNEE
T-4-S; R-6-E
SECTION 11

BUCKEYE RD.
#123

W.C.J.