REVISION RECORD				
Date	Authority	Made by	Checked by	Description	Project Completed
2-18-34	C-803-C.B.E.	C.D.F.		Title: Extension to 2-18-34 Passing Track "100" Pl. 10 T.D. relocated and incidentals changed. See Map 35.	18-15-29
11-10-31	C-1234-A.C.M.E.	J.D.C.		Incorporation of Track Drainage Details. See Map 35 & Map 36.	11-27-29
3-8-48	C-21-208-B	J.R.K.		Track 4 T.T. relocated Sta. 2835+86.7 to Sta. 2837+11.	12-31-47
5-4-55	Valuation Engineer	C.W.K.		Track 3 T.T. relocated Sta. 2875+00 to Sta. 2875+50.	1-23-55

OHIO

ALLEN COUNTY

SHAWNEE TOWNSHIP

T. 4 S. R. 6 E.

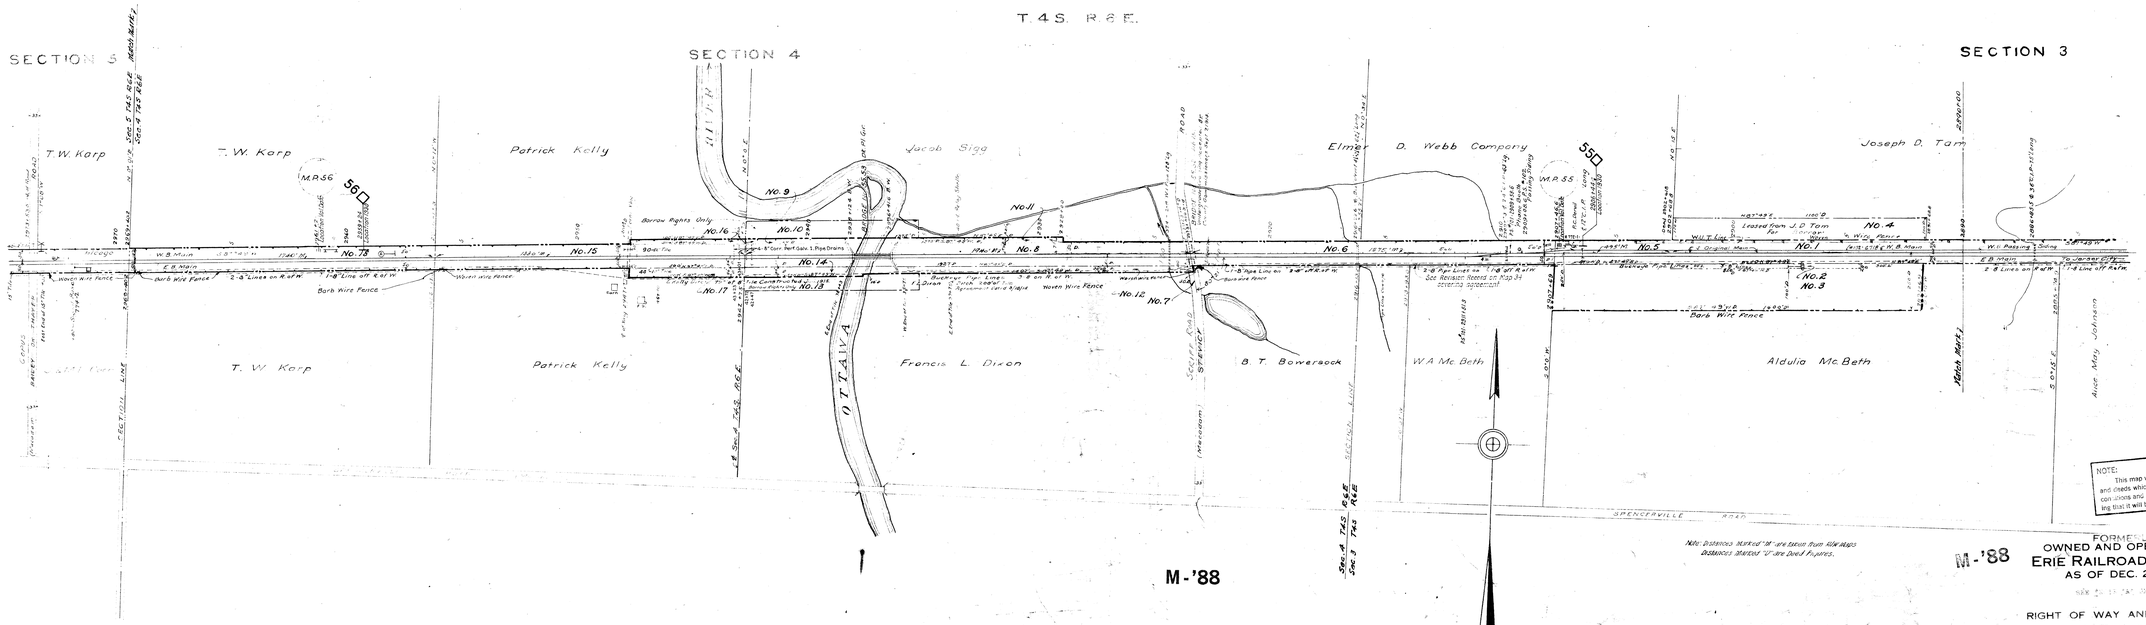

NOTE: This map was prepared from office records and deeds which may or may not fit actual field conditions and is furnished with the understanding that it will be used accordingly.

Note: Distances marked "M" are taken from field maps. Distances marked "D" are Deed Figures.

M-'88

FORMERLY OWNED AND OPERATED BY
ERIE RAILROAD COMPANY
AS OF DEC. 22, 1941

RIGHT OF WAY AND TRACK MAP
THE CHICAGO & ERIE RAILROAD COMPANY
OPERATED BY
THE CHICAGO & ERIE R. R. CO.
MARION DIVISION
STATION 2890+00 TO STATION 2969+40.2

SCALE: 1 INCH = 50 FT. JUNE 30, 1919
OFFICE OF VALUATION ENGINEER
NEW YORK, N.Y.

SEE KEY TO MAP No.

OWNED AND OPERATED BY
ERIE-LACKAWANNA RAILROAD COMPANY
AS OF OCT. 17, 1960

Sheet No. 35 V. S. 2 - Ohio of Chicago & Erie Railroad Co.
from survey station 2830+00 to survey station 2969+40.2

Valuation Engineer

V-14-Oh
35

I.C.C. Inventory Index S-D-18