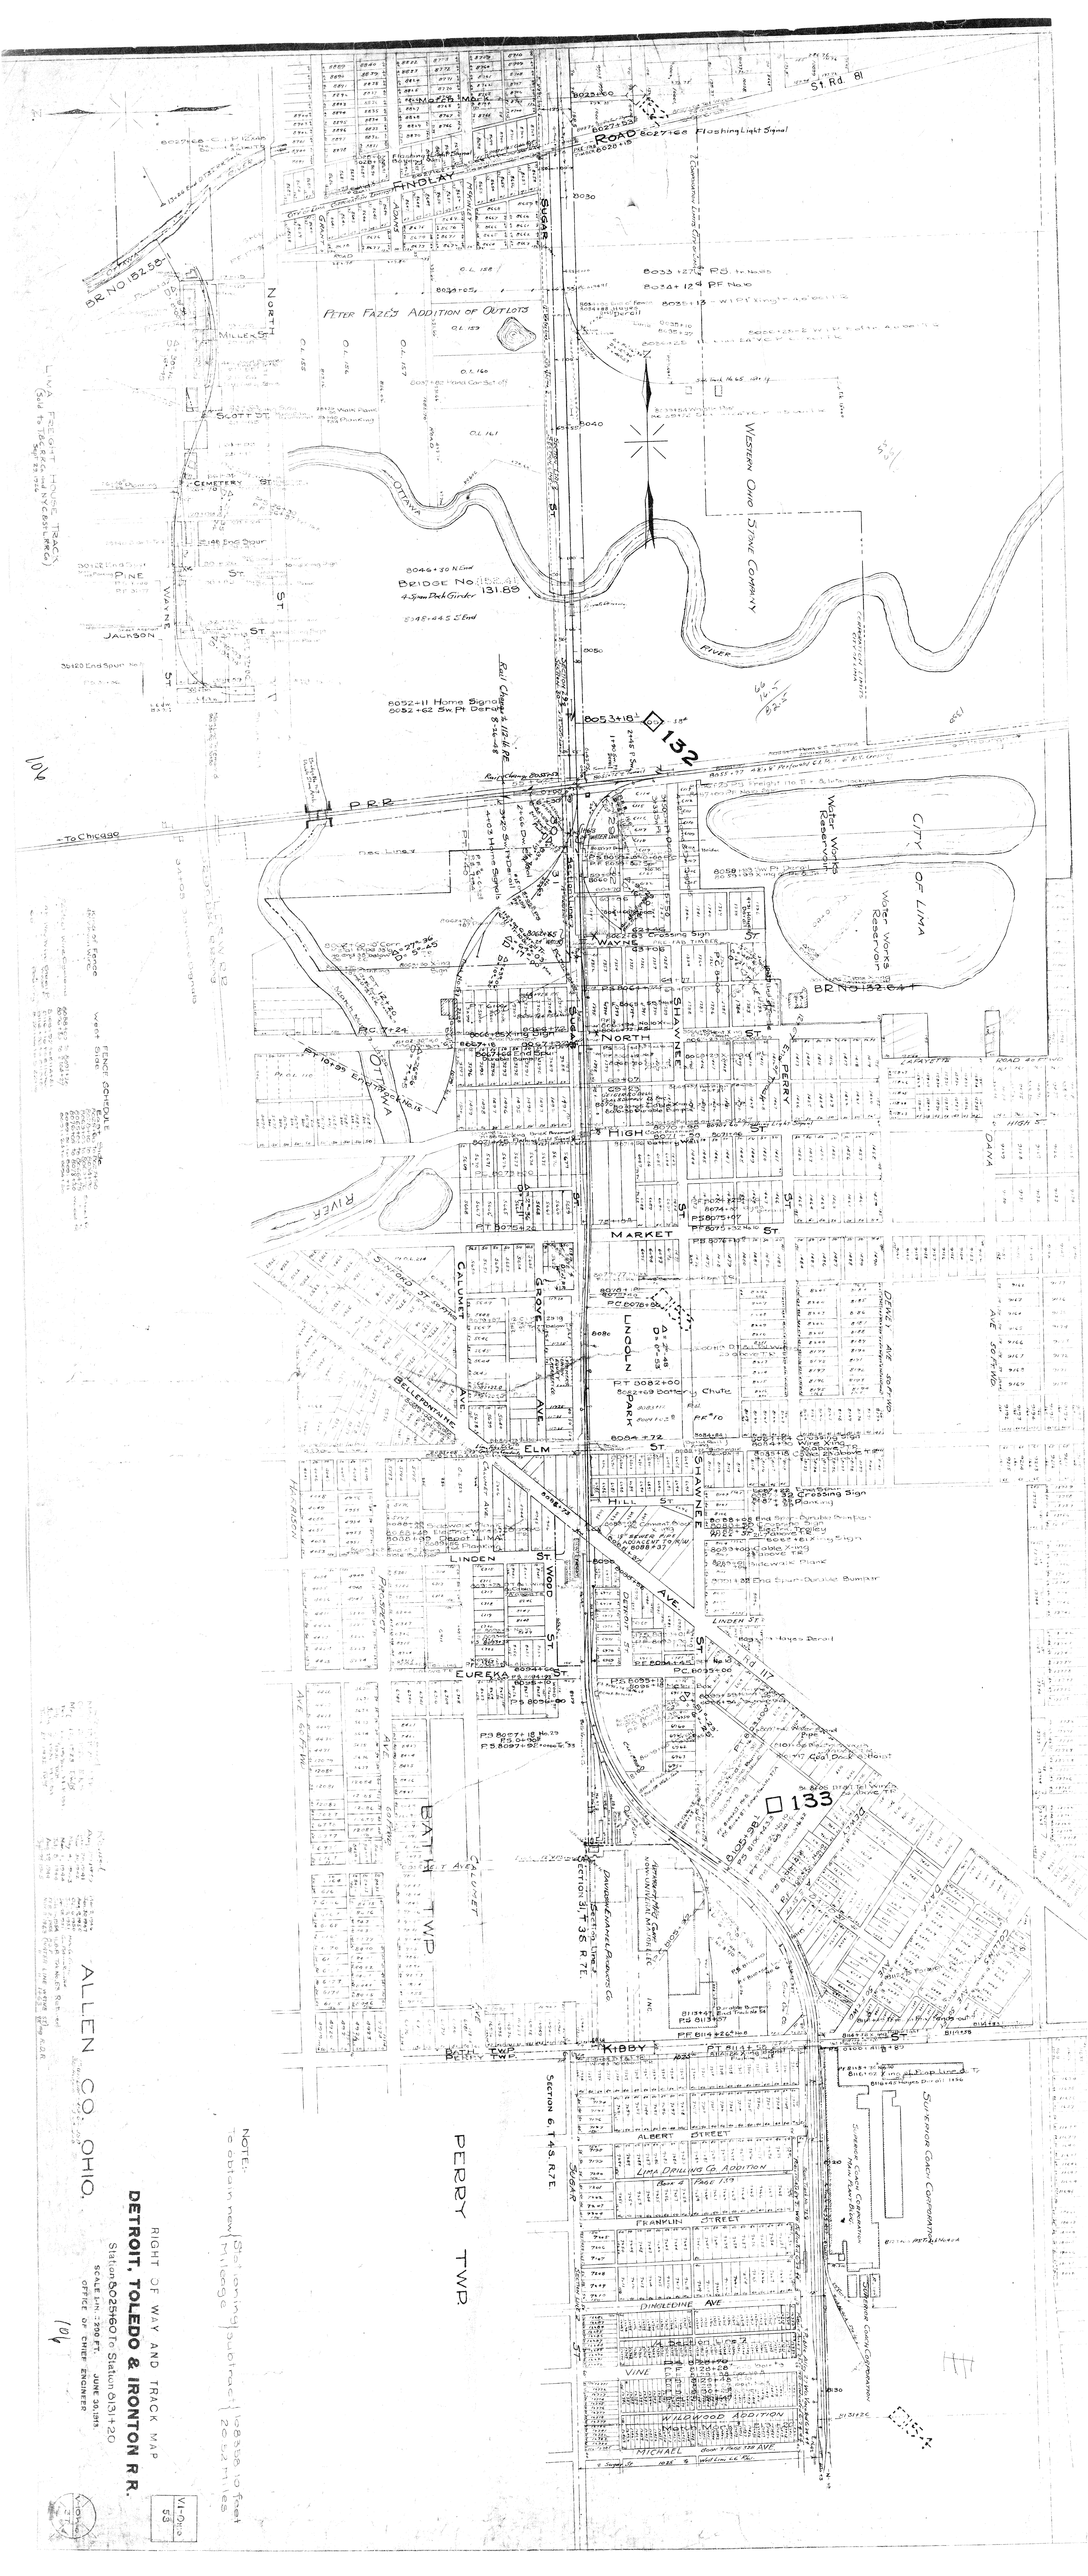
ALLEN CO. OHIO.
RIGHT OF WAY AND TRACK MAP
DETROIT, TOLEDO & IRONTON R R.
Station 8025+60 To Station 8131+20
SCALE 1IN = 200 FT. JUNE 30, 1915
OFFICE OF CHIEF ENGINEER
NOTE:
To obtain new (Stationing) subtract 1883.18 feet
To obtain Mileage subtract 1.26 miles
V1-Ohio 53
PERRY TWP.
BATH TWP.
SECTION 6 T 4 S R 7 E
SECTION 31 T 3 S R 7 E
LIMA FREIGHT HOUSE TRACKS
(Sold to T&OC Ry. and NYC&St.L.R.R.Co.)
PETER FAZE'S ADDITION OF OUTLOTS
BRIDGE No. 131.85
4-Span Pek Girder
BR NO. 132.64
BR NO. 132.58
CITY OF LIMA
Water Works Reservoir
WESTERN OHIO STONE COMPANY
OTTAWA RIVER
P.R.R.
To Chicago
51 Rd. 81
ROAD 8027+68 Flashing Light Signal
FINDLAY
NORTH
MILLER ST.
E. SCOTT ST.
CEMETERY ST.
PINE ST.
JACKSON ST.
WAYNE ST.
SUGAR ST.
WAYNE STOP
SHAWNEE
NORTH
PERRY
HIGH ST.
MARKET
GROVE
CALUMET
LINCOLN PARK
ELM ST.
HILL ST.
LINDEN ST.
WOOD ST.
EUREKA ST.
KIBBY ST.
ALBERT STREET
FRANKLIN STREET
SUNSET AVE.
DIXIELAND AVE.
VINE ST.
MICHAEL AVE.
LIMA DRILLING CO. ADDITION
WILDWOOD ADDITION
DANA AVE.
132
133
104
104