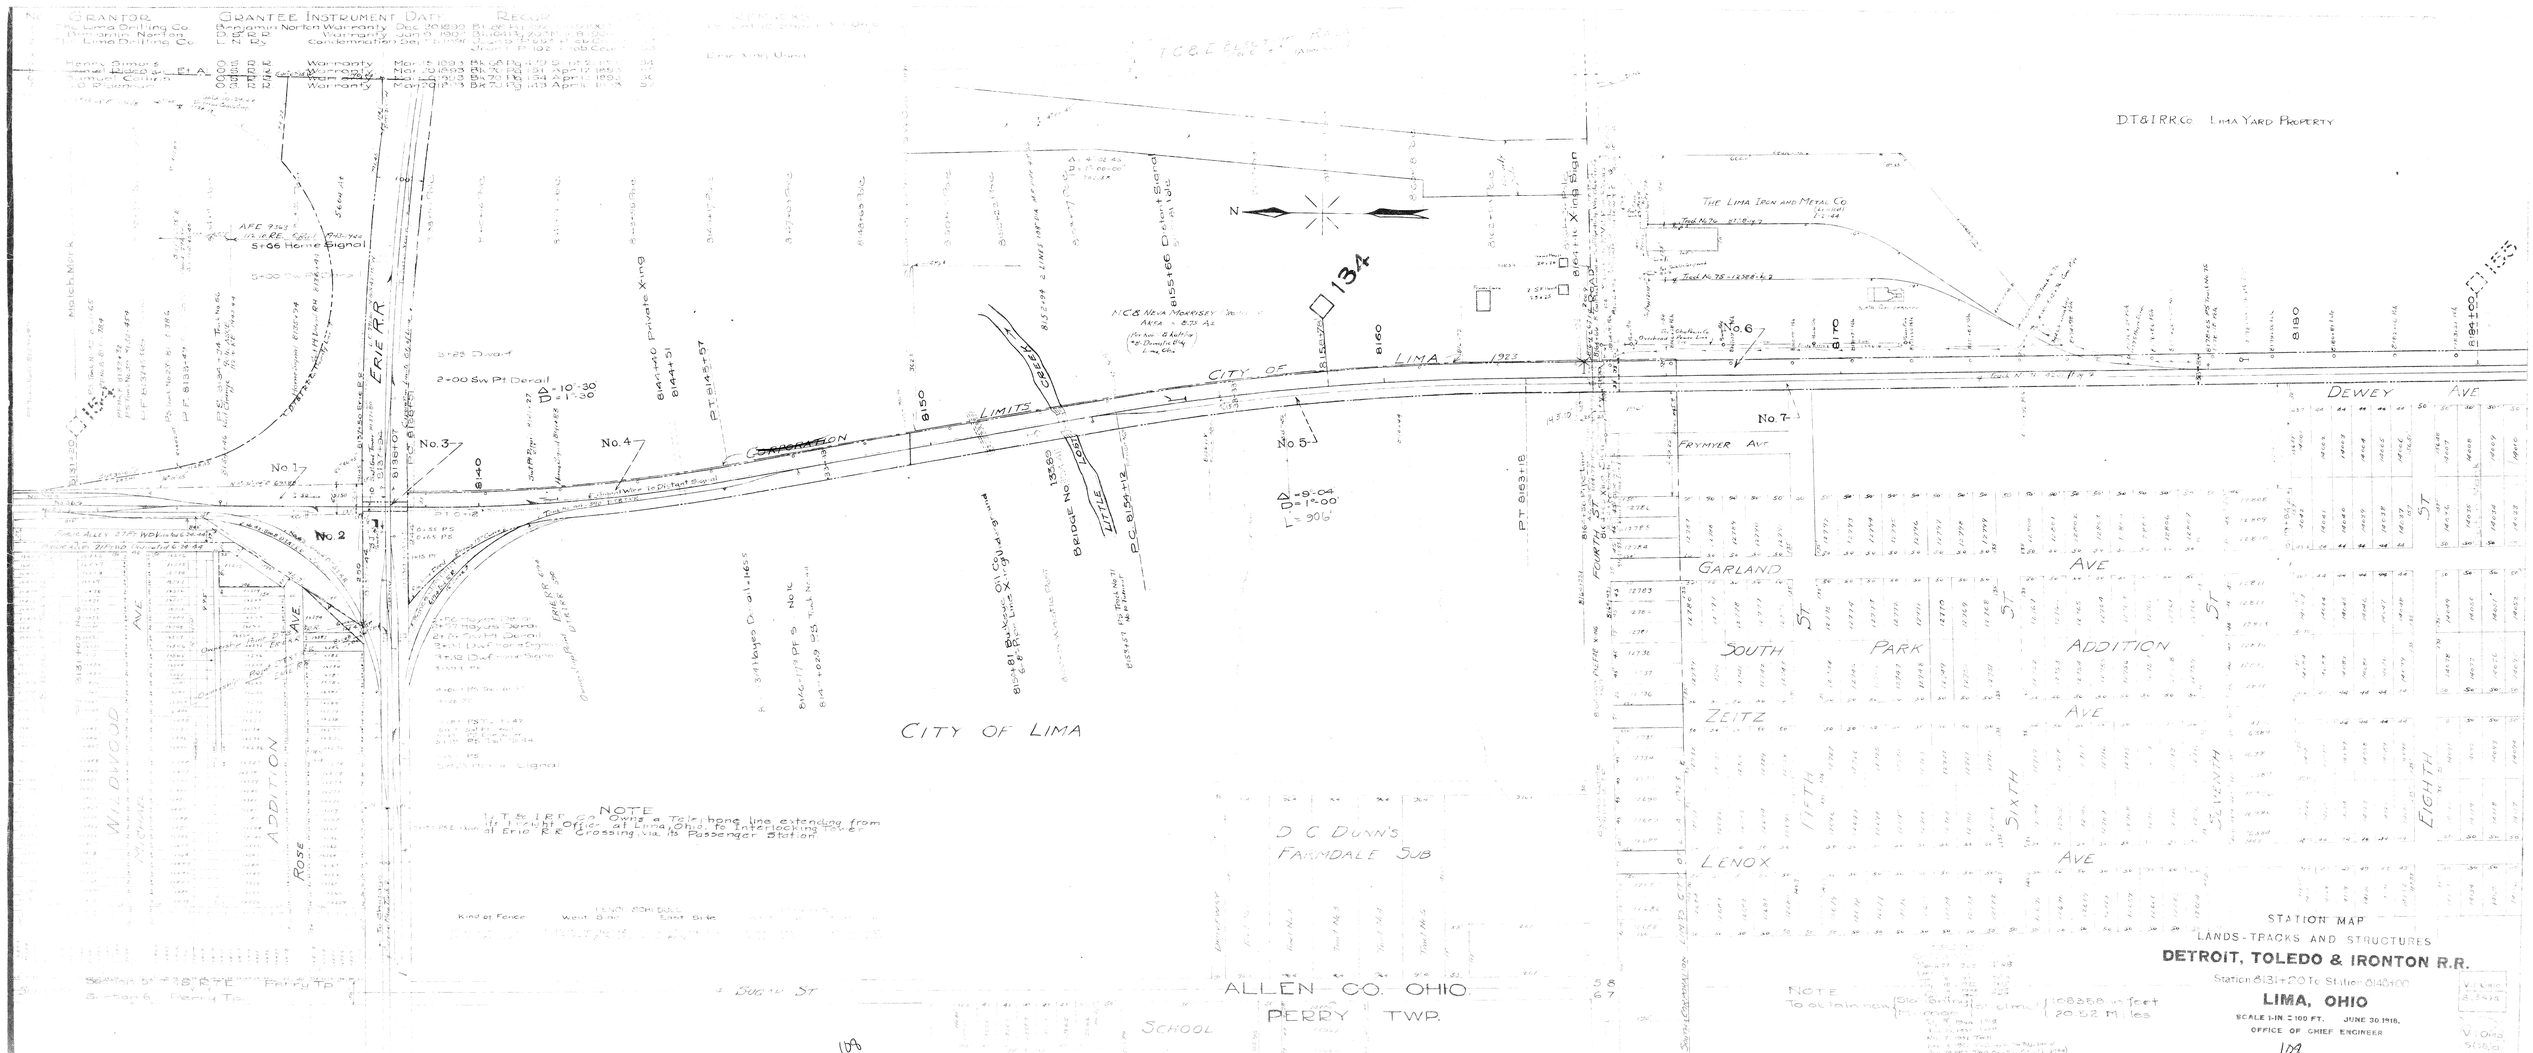
GRANTOR
The Lima Drifting Co
Benjamin Norton
Lima Drifting Co.
GRANTEE INSTRUMENT DATE RECOR
Benjamin Norton Warranty Dec 20 1899
Warranty Jan 9 1902
condemnation Dec
Henry Simons Warranty Mar 15 1893
Samuel Collins Warranty Mar 20 1893
C.P. Sherman Warranty April 1903
DT&IRR Co Lima Yard Property
THE LIMA IRON AND METAL CO
Tract No 76-12378-1-2
Tract No 76-12378-4-2
NICB Nova Morrisey
Area = 8.35 Ac
(for Inst. & Switch
to Dunkle Bldg
Lima Ohio)
CITY OF LIMA 1923
LIMITS
GREEN
LITTLE
BRIDGE No. 1360
1.60 FT.
Private Xing
Private Xing Sign
Switch Stand
Switch Light
Switch Target
Switch Lamp
Derail
Dwarf Signal
Home Signal