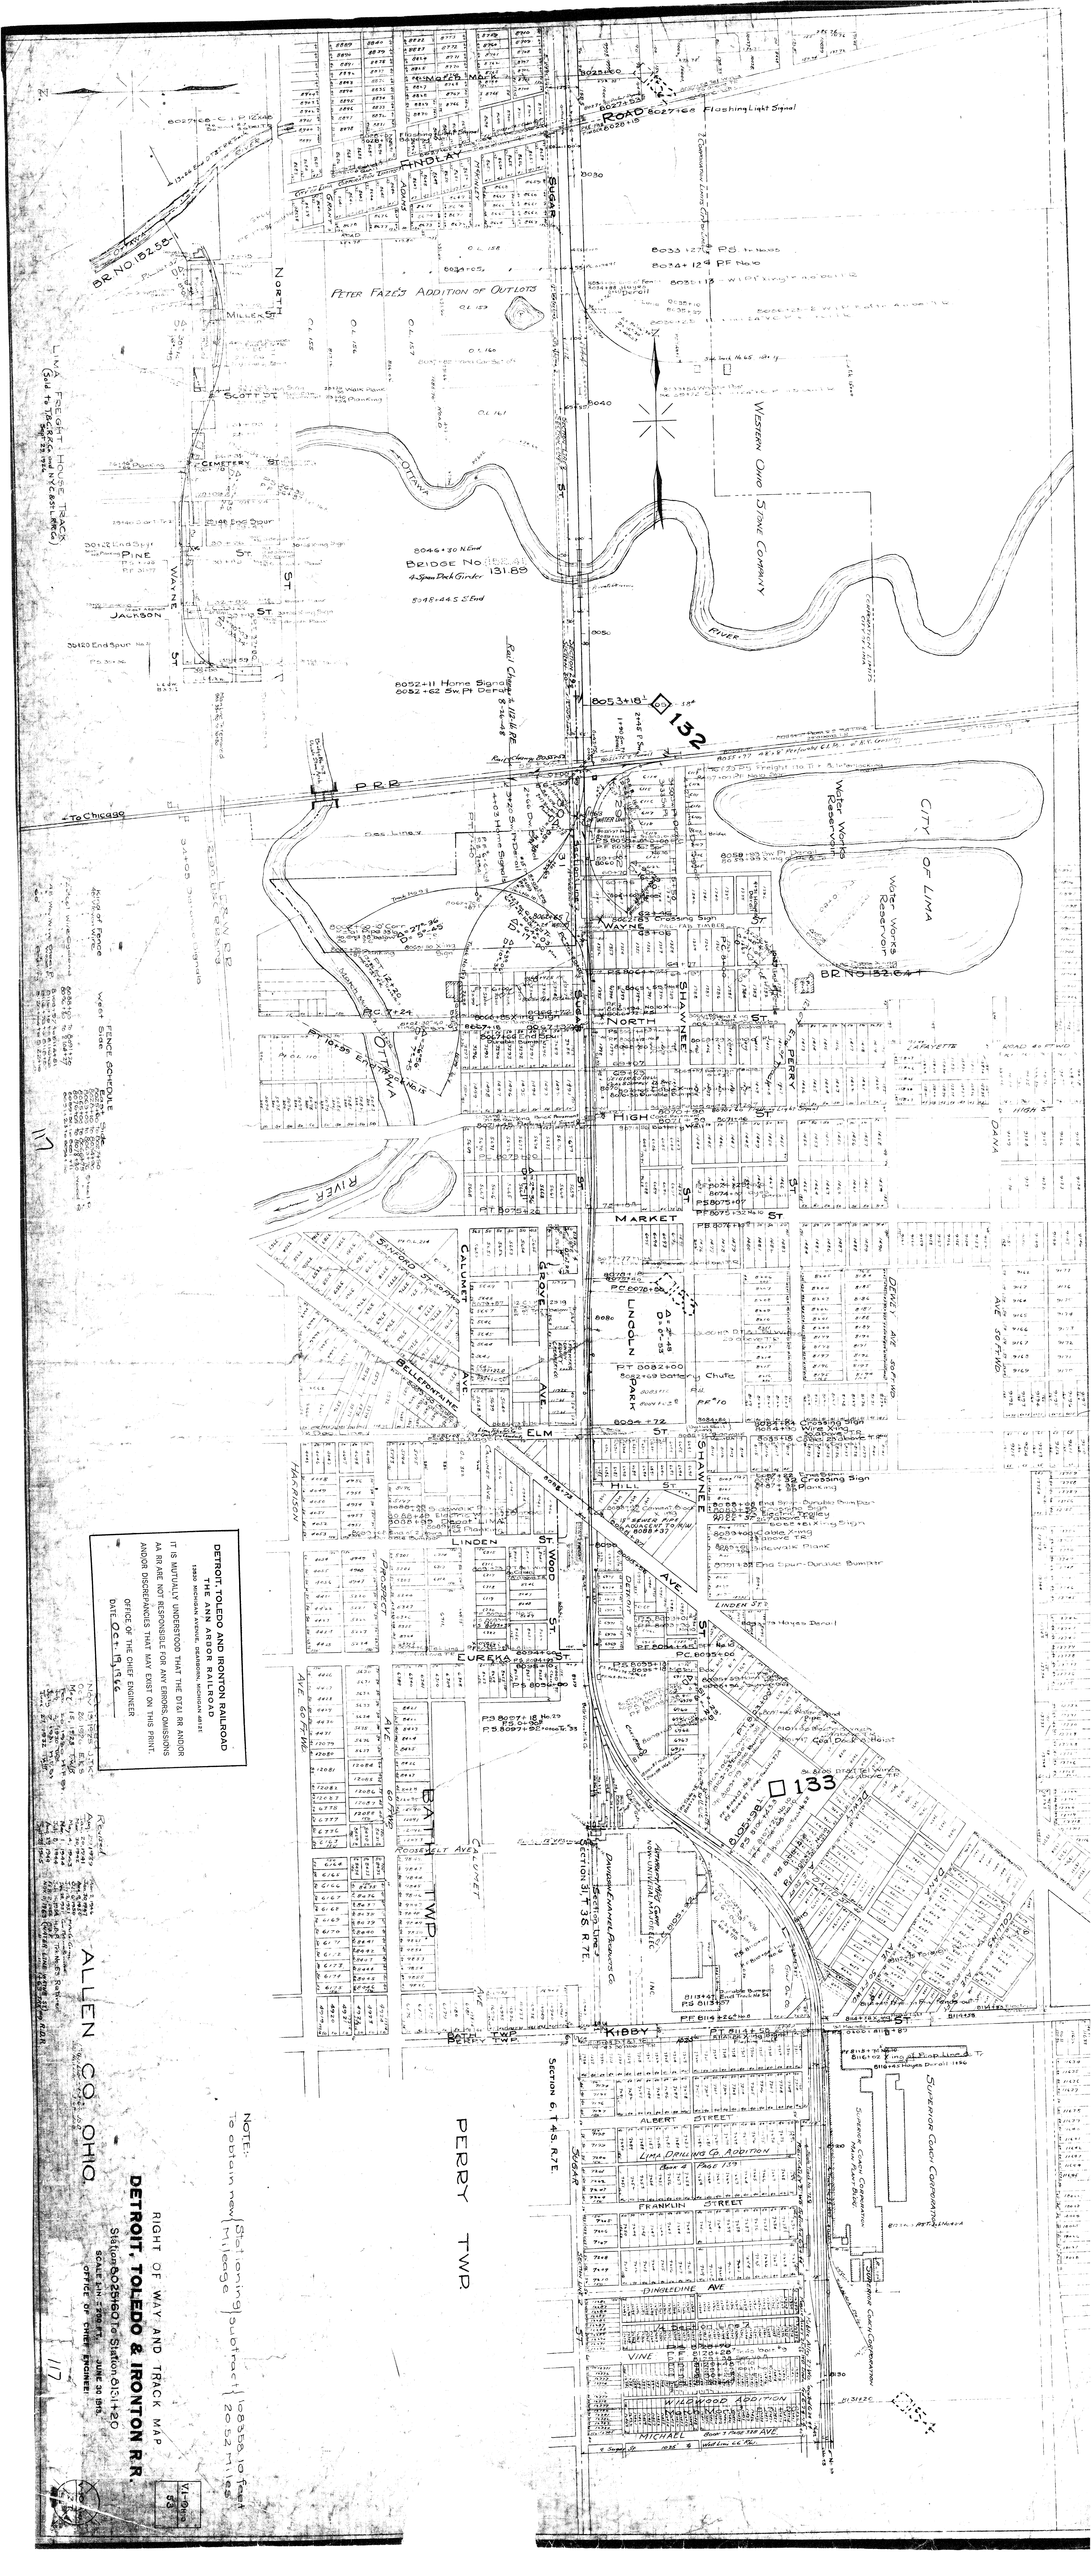
DETROIT, TOLEDO AND IRONTON RAILROAD
THE ANN ARBOR RAILROAD SYSTEM
IT IS MUTUALLY UNDERSTOOD THAT THE DT&I RR AND/OR
AA RR ARE NOT RESPONSIBLE FOR ANY ERRORS, OMISSIONS
AND/OR DISCREPANCIES THAT MAY EXIST ON THIS PRINT.
OFFICE OF THE CHIEF ENGINEER
Date Oct 19 1966
RIGHT OF WAY AND TRACK MAP
DETROIT, TOLEDO & IRONTON R.R.
Station 6028+60 To Station 6131+20
SCALE ONE INCH = 200 FT. JUNE 20 1916
OFFICE OF THE CHIEF ENGINEER
NOTE: To obtain new (Stationing) Mileage subtract 16358.10 feet = 3.052 miles
ALLEN CO. OHIO
PERRY TWP.
BATH TWP.
LIMA
FINDLAY ROAD
PETER FAZE'S ADDITION OF OUTLOTS
BRIDGE No. 131.89
4 Span Deck Girder
Western Ohio Stone Company
Ottawa River
P.R.R.
To Chicago
City of Lima Water Works Reservoir
BR No 132.64
BR No 132.58
Sugar
North
Miller
Scott
Cemetery
Pine
Wayne
Jackson
Shawnee
Perry
High
Market
Grove
Lincoln
Elm
Hill
Linden
Wood
Eureka
Kibby
Albert
Franklin
Dingledine Ave
Vine
Mitchell
Wildwood Addition
Superior Coach Corporation
Section 31, T 3S R 7E.
Section 6, T 4S R 7E.
132
133
Bellefontaine Ave
Roosevelt Ave
Lima Freight House Track
Flashing Light Signal
