ALLEN COUNTY

JACKSON TOWNSHIP

T. 3 S., R. 8 E.

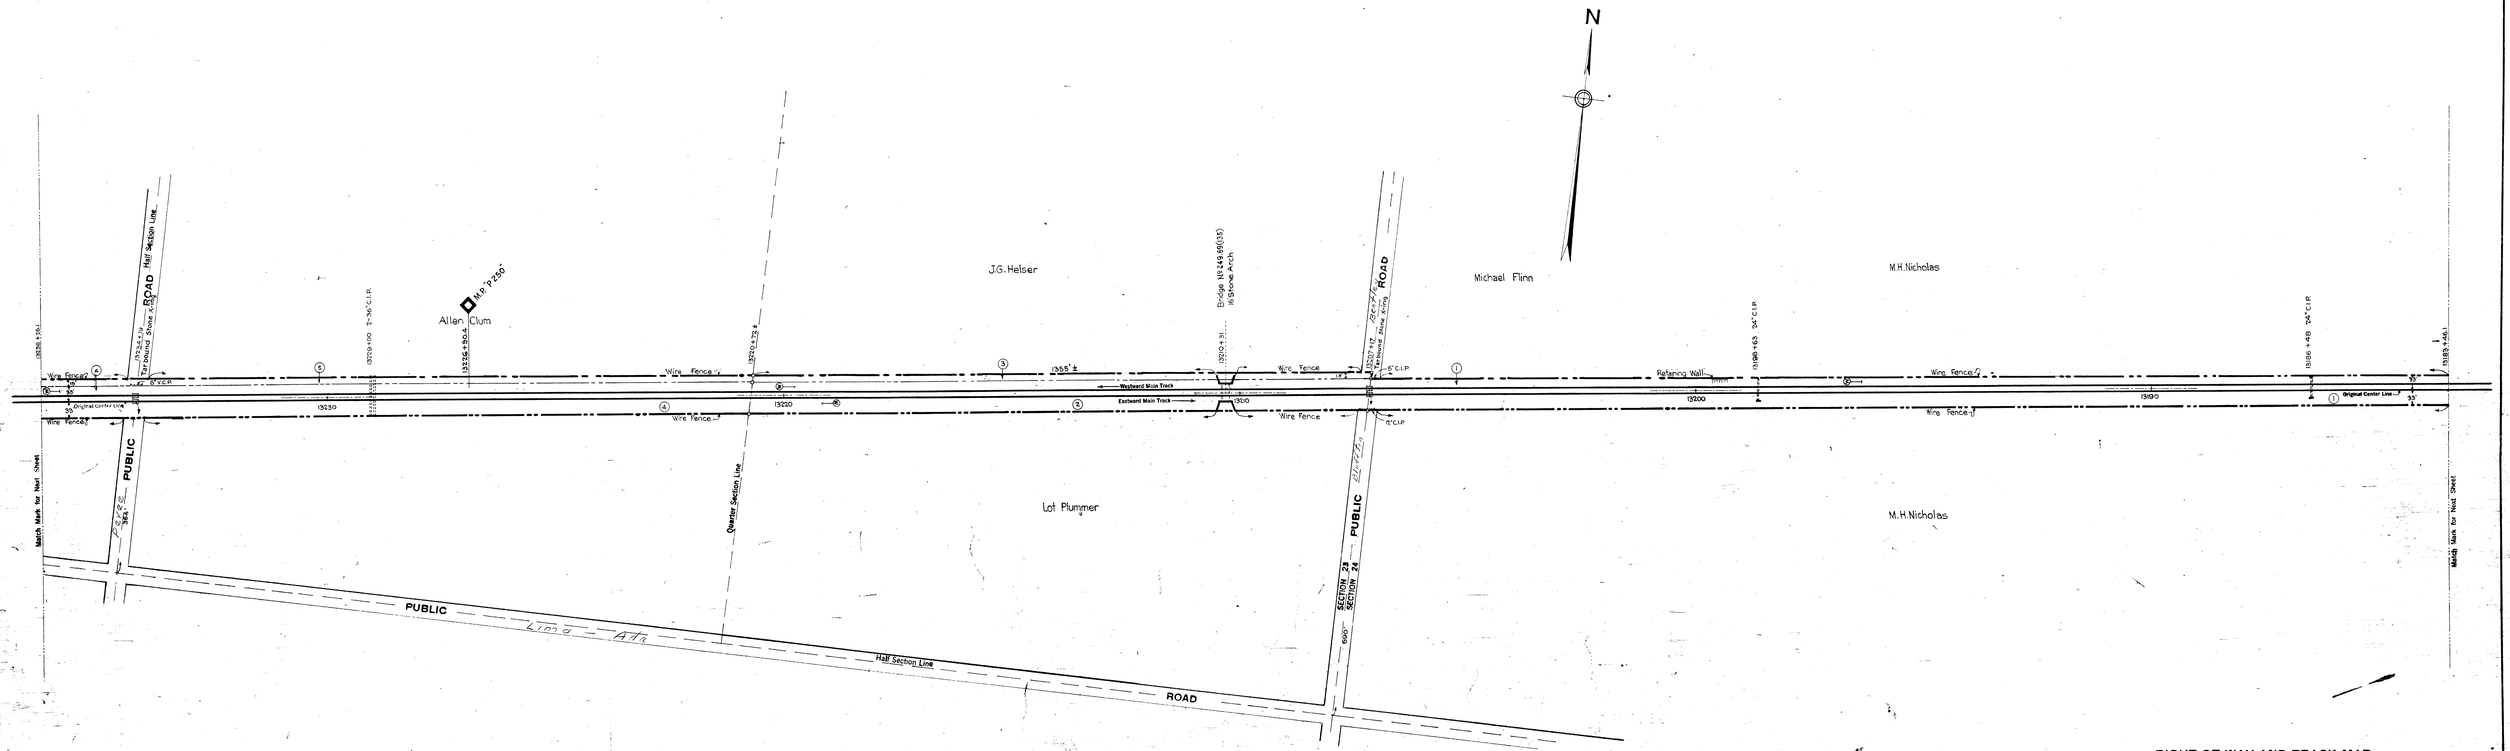

Correct as of Dec. 31st, 1955-No Revision
Correct as of Dec. 31st, 1954-No Revision
Correct as of Dec. 31st, 1953-No Revision
Correct as of Dec. 31st, 1952-No Revision
Correct as of Dec. 31st, 1951-No Revision
Correct as of Dec. 31st, 1950-No Revision
Correct as of Dec. 31st, 1949-No Revision
Correct as of Dec. 31st, 1948-No Revision
Correct as of Dec. 31st, 1947-No Revision
Correct as of Dec. 31st, 1946-No Revision
Correct as of Dec. 31st, 1945-No Revision
Correct as of Dec. 31st, 1944-No Revision
Correct as of Dec. 31st, 1943-No Revision

Correct as of Dec. 31st, 1943-No Revision
Correct as of Dec. 31st, 1941-No Revision
Correct as of Dec. 31st, 1940-Map Revised
Correct as of Dec. 31st, 1939-No Revision
Correct as of Dec. 31st, 1938-No Revision
Correct as of Dec. 31st, 1937-No Revision
Correct as of Dec. 31st, 1936-No Revision
Correct as of Dec. 31st, 1935-No Revision
Correct as of Dec. 31st, 1934-Map Revised
Correct as of Dec. 31st, 1933-No Revision
Correct as of Dec. 31st, 1932-No Revision
Correct as of Dec. 31st, 1931-No Revision
Correct as of Dec. 31st, 1930-No Revision

Correct as of Dec. 31st 1929 No Revision
Correct as of Dec. 31st 1928 No Revision

Correctas of Dec. 31 st 1927 No Revision
Correctas of June 30 th 1927 No Revision
Correctas of June 30 th 1926 No Revision
Correct as of June 30th 1925 No Revision
Correct as of June 30 th 1924 No Revision
Correct as of June 30th 1923 No Revision
Correct as of June 30th 1922 No Revision
Correct as of June 30th 1921 No Revision
Correct as of June 30th 1920 No Revision
Correct as of June 30th 1919 No Revision
Correct as of June 30th 1918 No Revision
Correct as of June 30th 1917 No Revision

Sheet No. 60 V. 3 Ohio, of Pittsburgh, Fort Wayne and Chicago Railway from Survey Station 13183+46.1 to Survey Station 13236+26.1

Chief Draftsman

RIGHT OF WAY AND TRACK MAP
PITTSBURGH, FORT WAYNE AND CHICAGO RAILWAY
OPERATED BY
PENNSYLVANIA COMPANY
WESTERN DIVISION

STATION 13183+46.1 TO STATION 13236+26.1

SCALE: 1 IN. = 100 FT. JUNE 30, 1916

OFFICE OF VALUATION ENGINEER

PITTSBURGH, PA.

V.3 Ohio 60